Name of work : Improvements to Roads and drains at Kala road 7th cross and surrounding area roads K. G. Hally in ward No 12, Shettyhalli Sub Division.

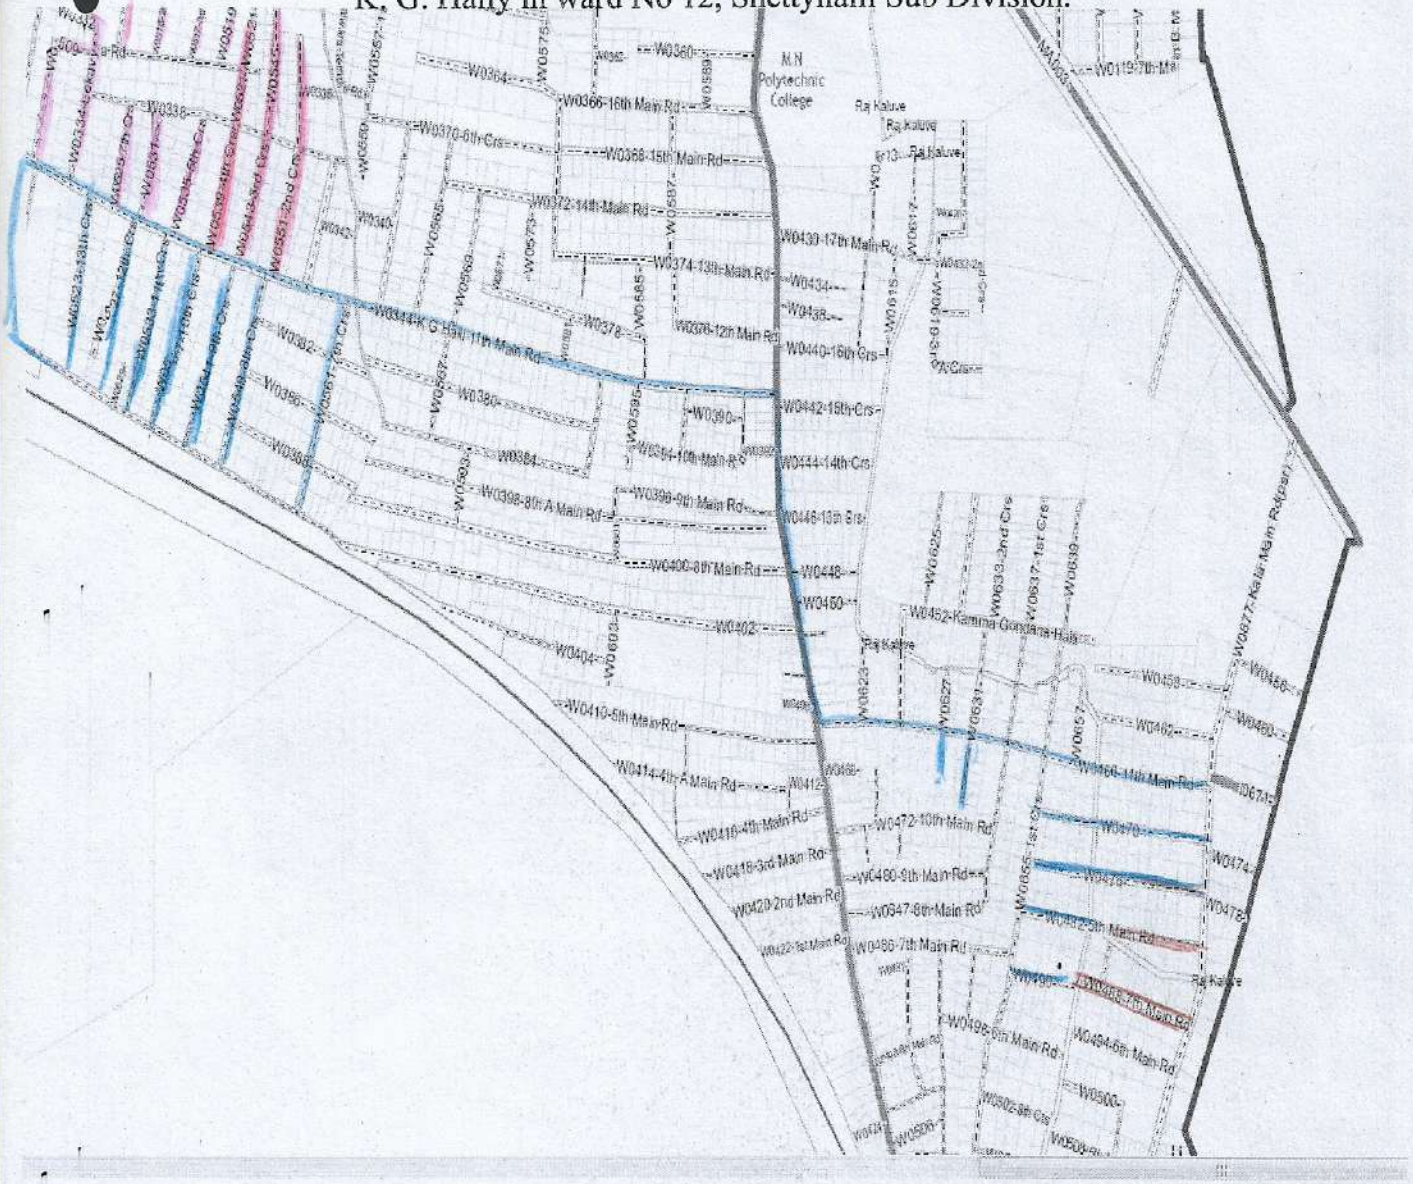

— Rce Drain

— UGD & W/S.

— Desilting

Assistant Engineer
Ward No.12
BBMP, Bengaluru

Assistant Executive Engineer
Shettyhalli Sub Division
BBMP, Bengaluru

DASARAHALLI ZONE
WARD 12-SHETTIHALLI